

MH BA

GENERAL NOTES

1. STANDARD CEILING HEIGHT. REFERENCE NOTES PLANS AND ELEVATIONS FOR VARIATIONS IN HEIGHTS.
2. CONTRACTOR TO VERIFY FLOOR STRUCTURE DEPTH AND ASSOCIATED FLOOR TO FLOOR HEIGHTS WITH STAIR DESIGN AND LOCATION.
3. ALIGN TOP OF DOORS AND WINDOWS, REF ELEVATIONS FOR ADDITIONAL HEIGHTS
4. INSTALL STUDS WHERE PLUMBING IS PRESENT
5. GC TO VERIFY WINDOW SIZES AND OPERATION WITH CLIENT AND MODIFY AS NEEDED FOR EGRESS REQUIREMENTS

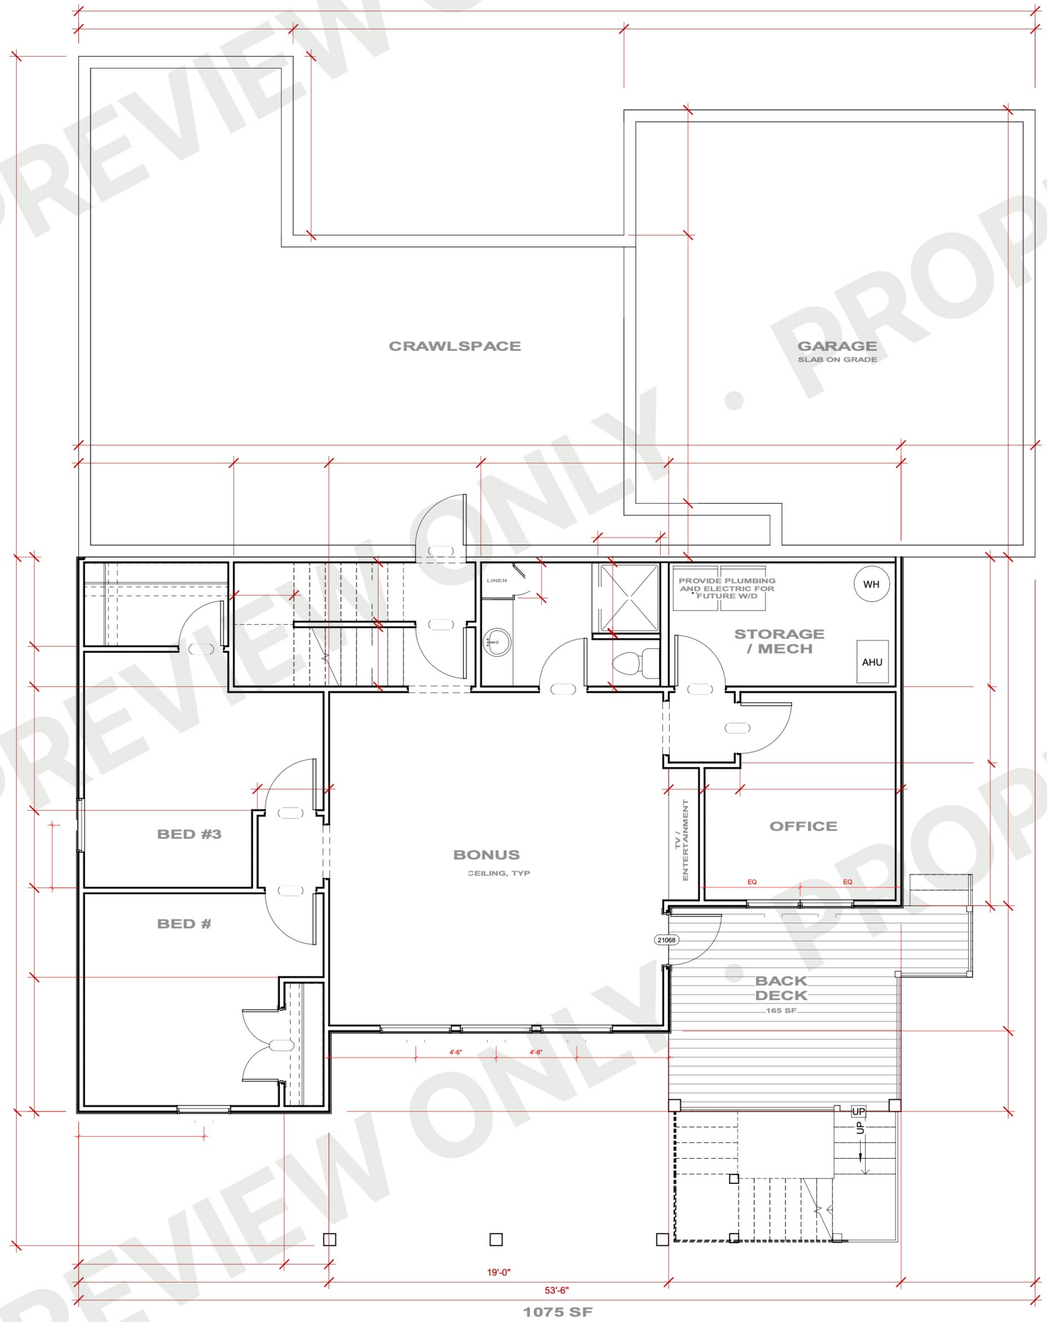

BASEMENT

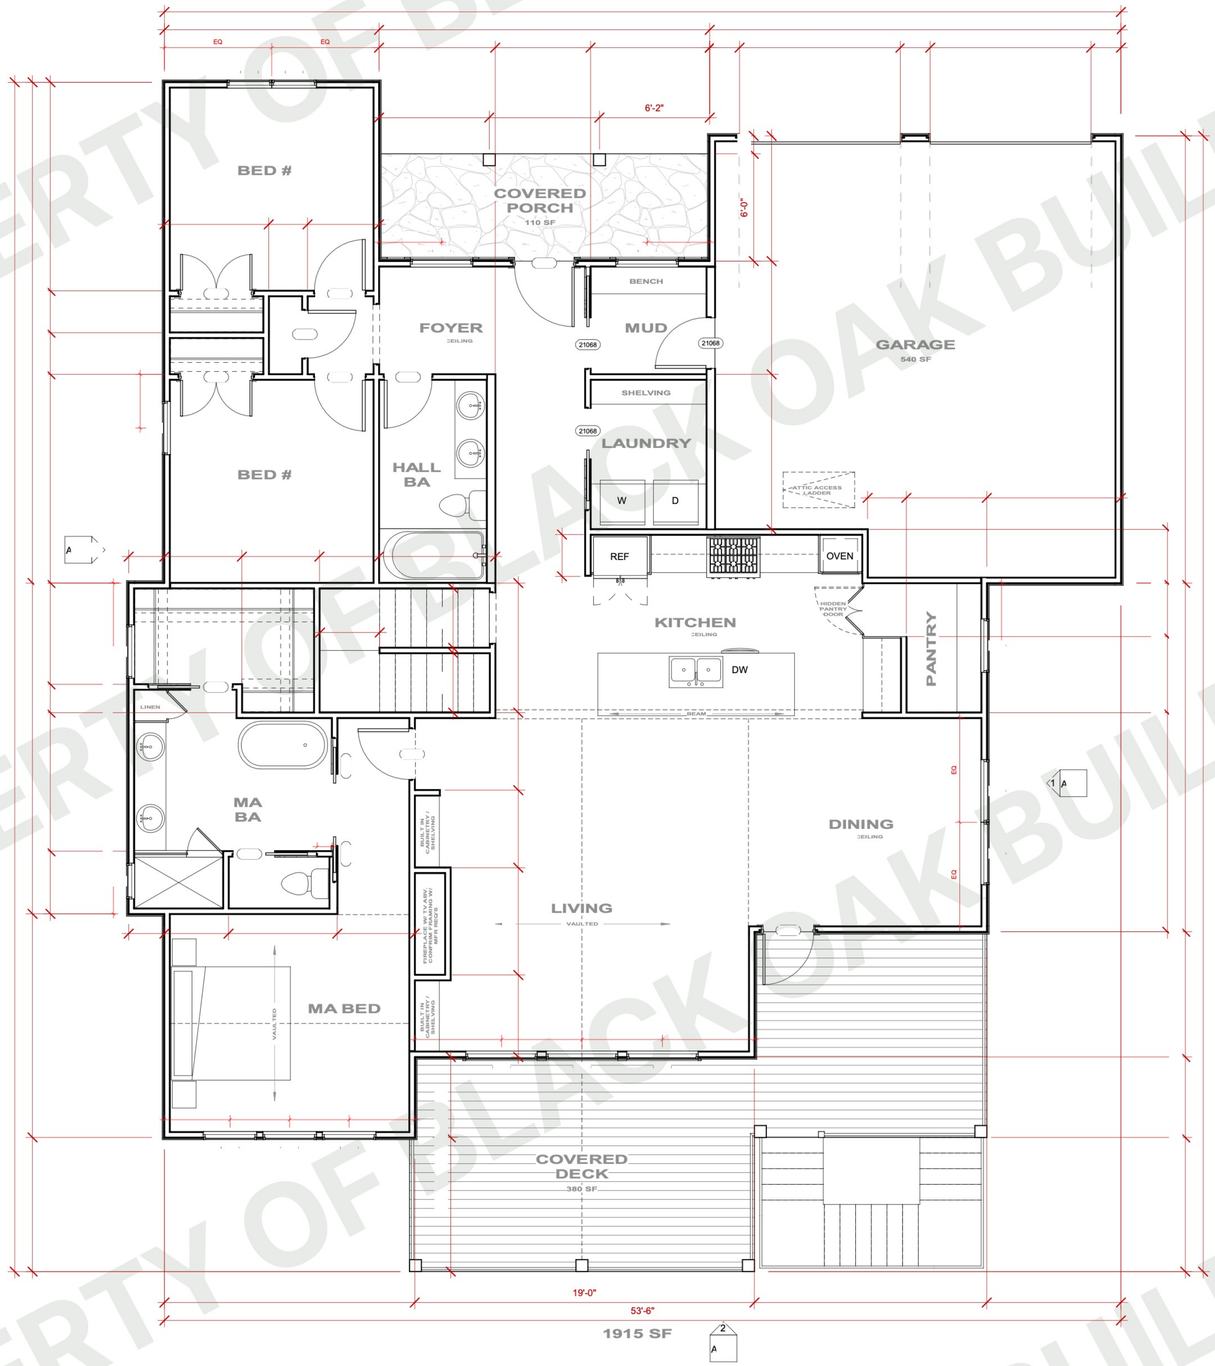

FIRST FLOOR PLAN

NICK PIERCE

BLACK OAK Builders

GENERAL NOTE:
Nick Pierce assumes no liability for any home, portion of a home, or other structure which may be built from these plans. The purchaser of these plans is responsible for reading and complying with the project notes listed on the first page


LANDLINE LODGE

LEFT GARAGE

FLOOR PLANS

PREVIEW ONLY — NOT FOR CONSTRUCTION. Property of Black Oak Builders. May not be copied, shared, altered, or used to build without written permission.
Spec plan: details such as shelving, built-ins, finishes, and dimensions can change from home to home. buildblackoak.com

MH BA

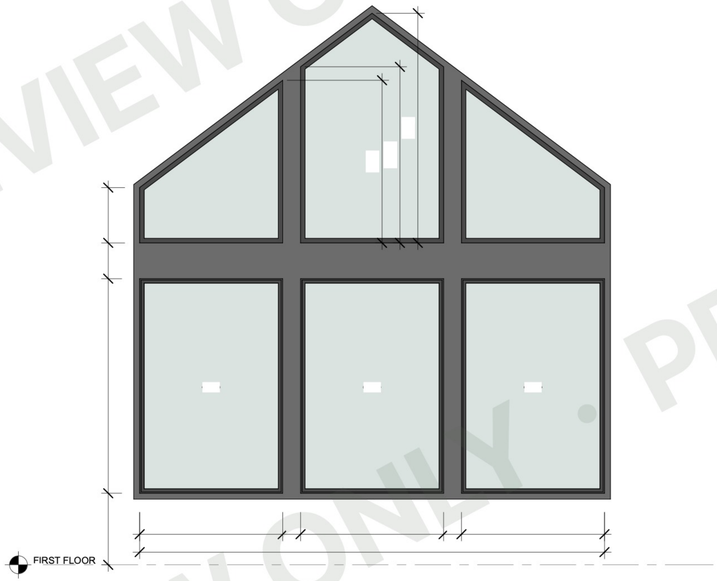

REAR WINDOW ENLARGED



REAR ELEVATION



NICK PIERCE

BLACK OAK Builders

GENERAL NOTE:
Nick Pierce assumes no liability for any home, portion of a home, or other structure which may be built from these plans. The purchaser of these plans is responsible for reading and complying with the project notes listed on the first page


LANDLINE LODGE

LEFT GARAGE


ELEVATIONS

PREVIEW ONLY — NOT FOR CONSTRUCTION. Property of Black Oak Builders. May not be copied, shared, altered, or used to build without written permission.
Spec plan: details such as shelving, built-ins, finishes, and dimensions can change from home to home. buildblackoak.com

MH BA

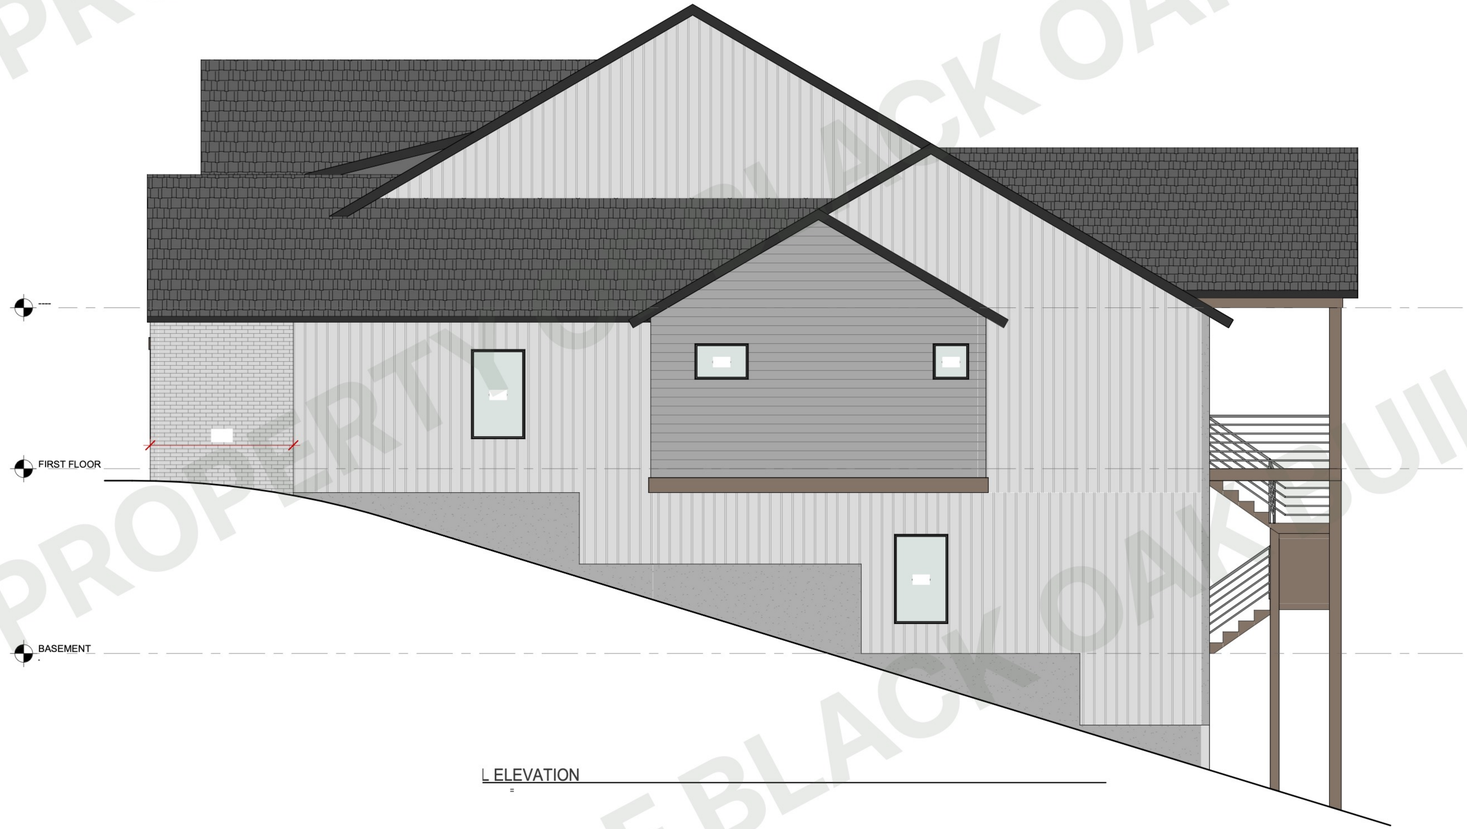

L ELEVATION

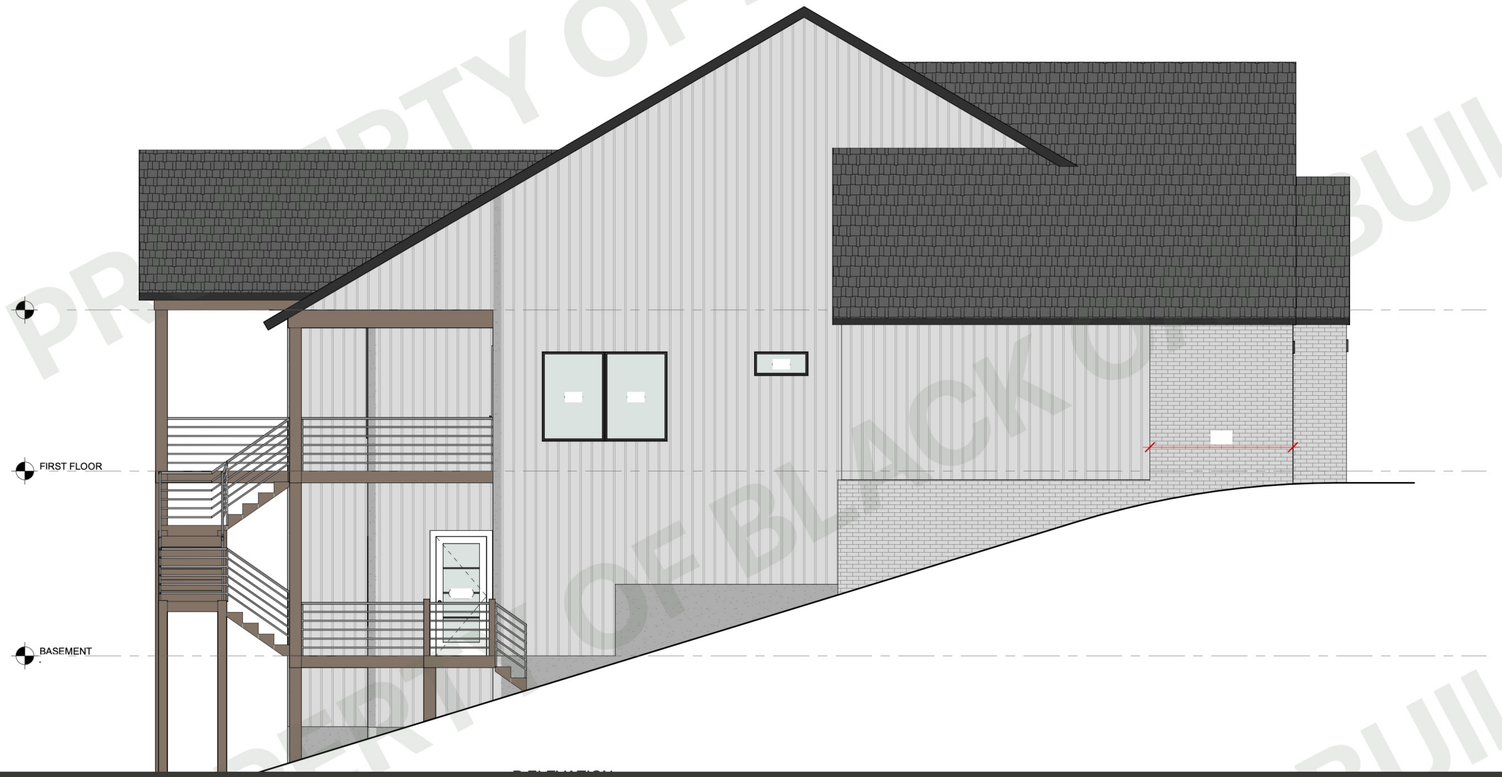

NICK PIERCE

BLACK OAK® Builders

GENERAL NOTE:
Nick Pierce assumes no liability for any home, portion of a home, or other structure which may be built from these plans. The purchaser of these plans is responsible for reading and complying with the project notes listed on the first page

LANDLINE LODGE

LEFT GARAGE

ELEVATIONS

PREVIEW ONLY — NOT FOR CONSTRUCTION. Property of Black Oak Builders. May not be copied, shared, altered, or used to build without written permission.
Spec plan: details such as shelving, built-ins, finishes, and dimensions can change from home to home. buildblackoak.com